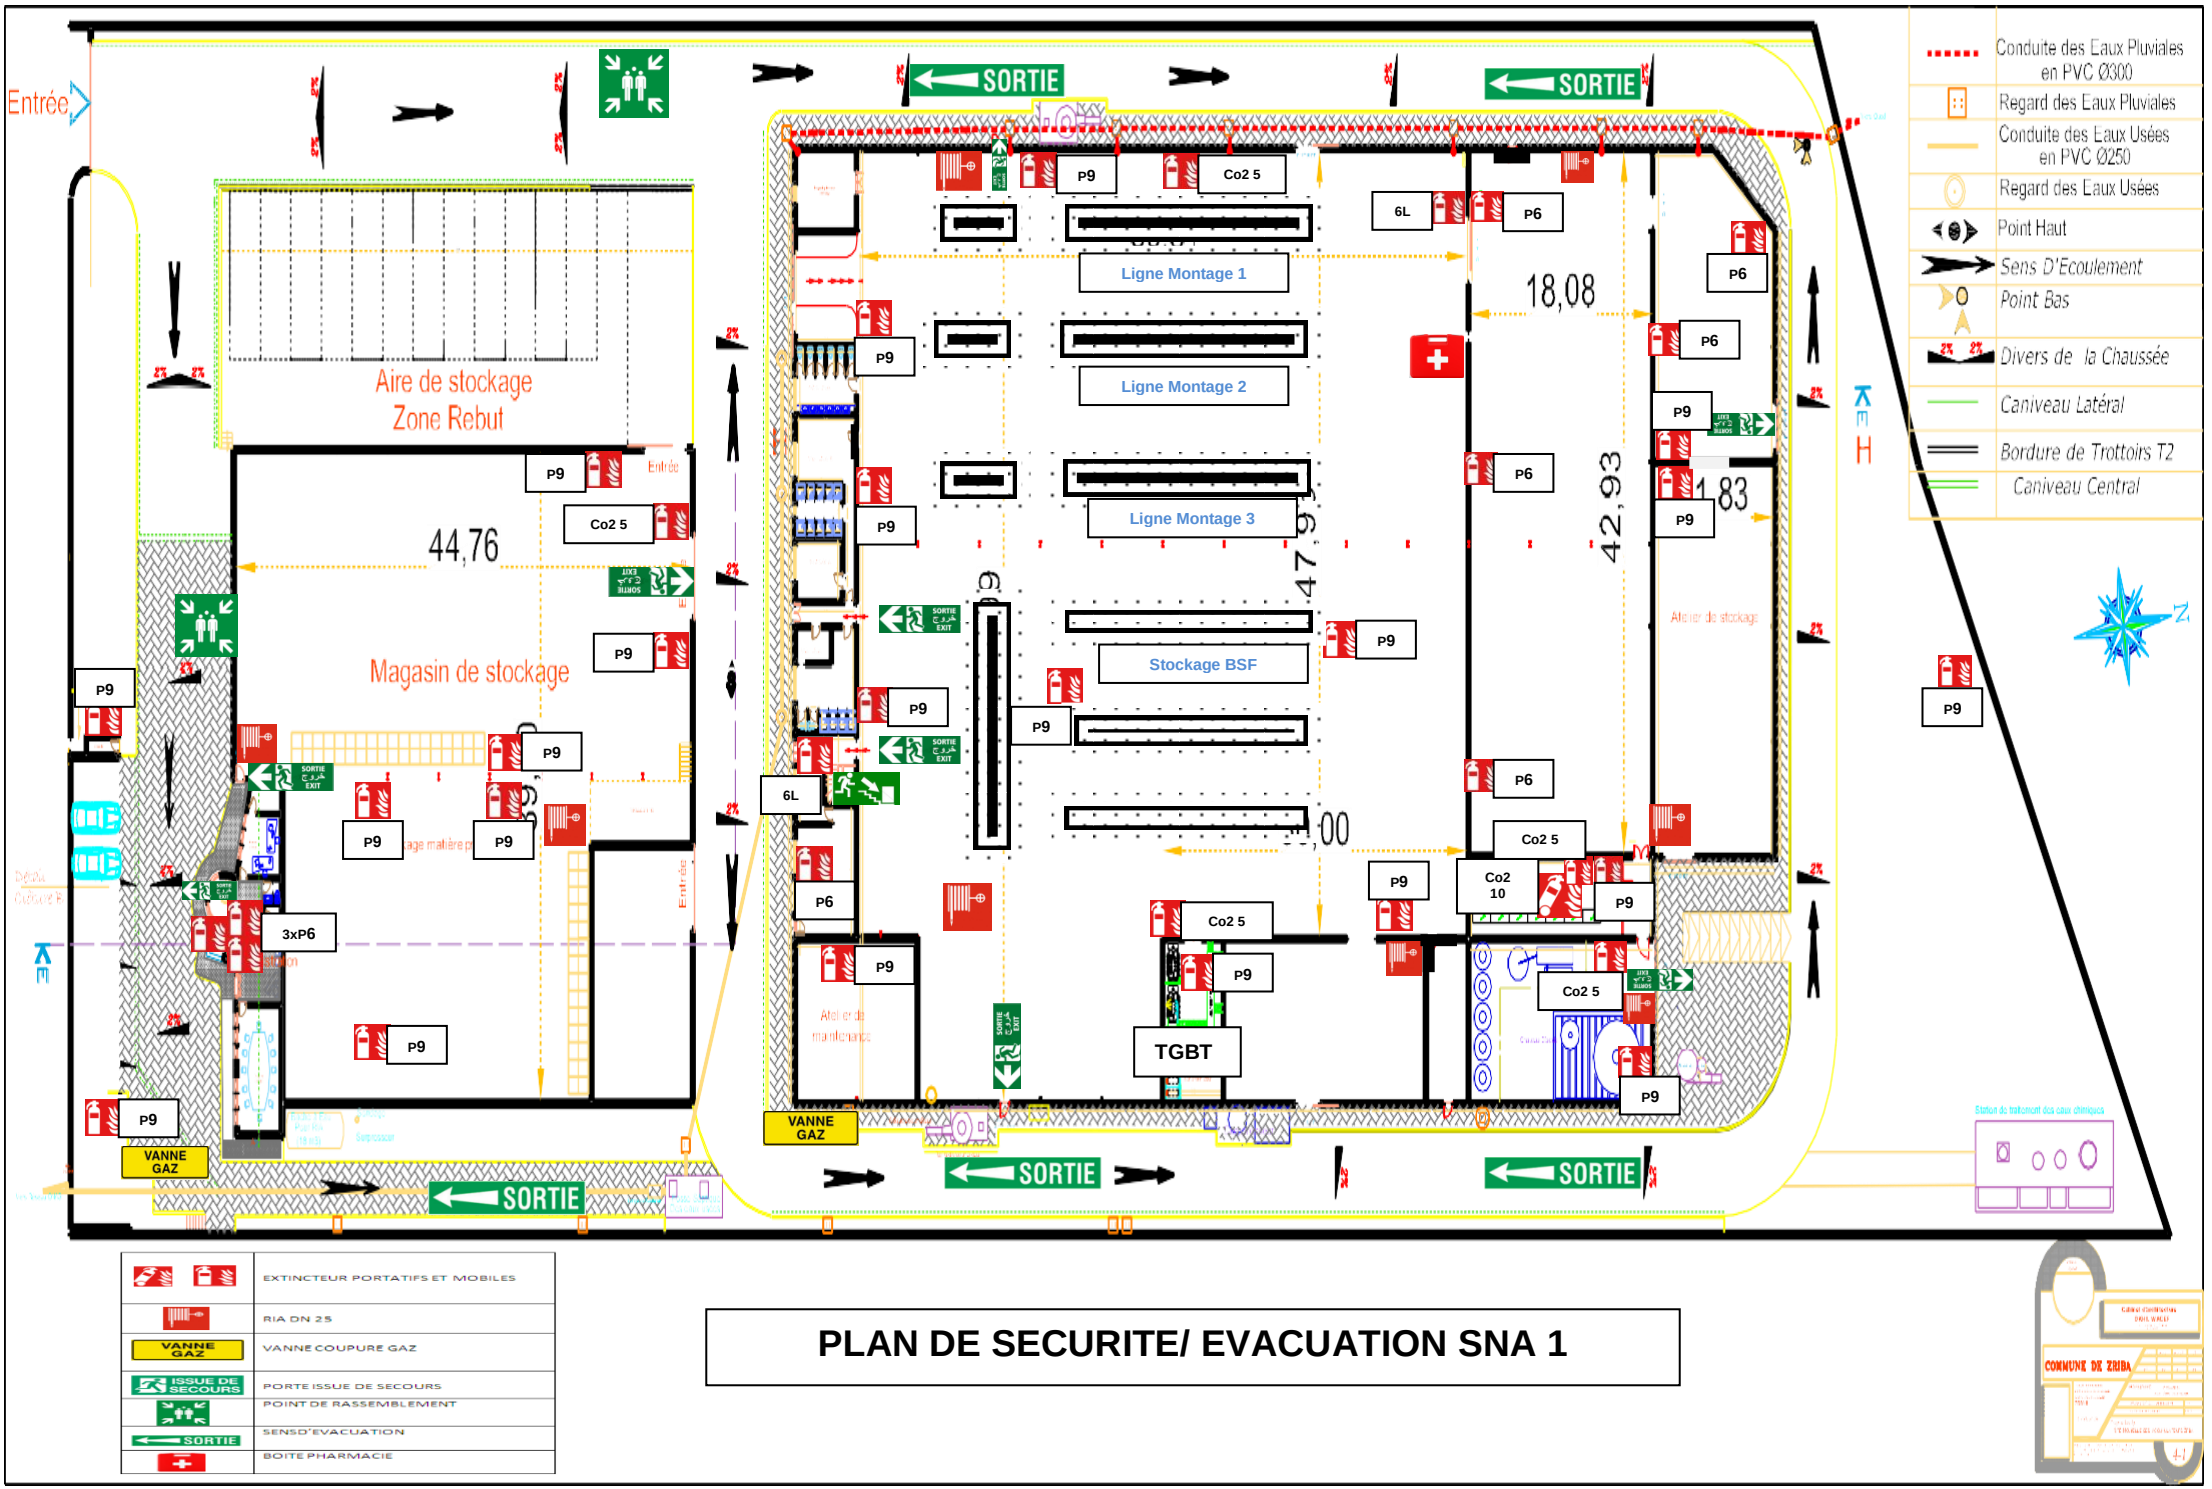

PLAN DE SECURITE/ EVACUATION SNA 1